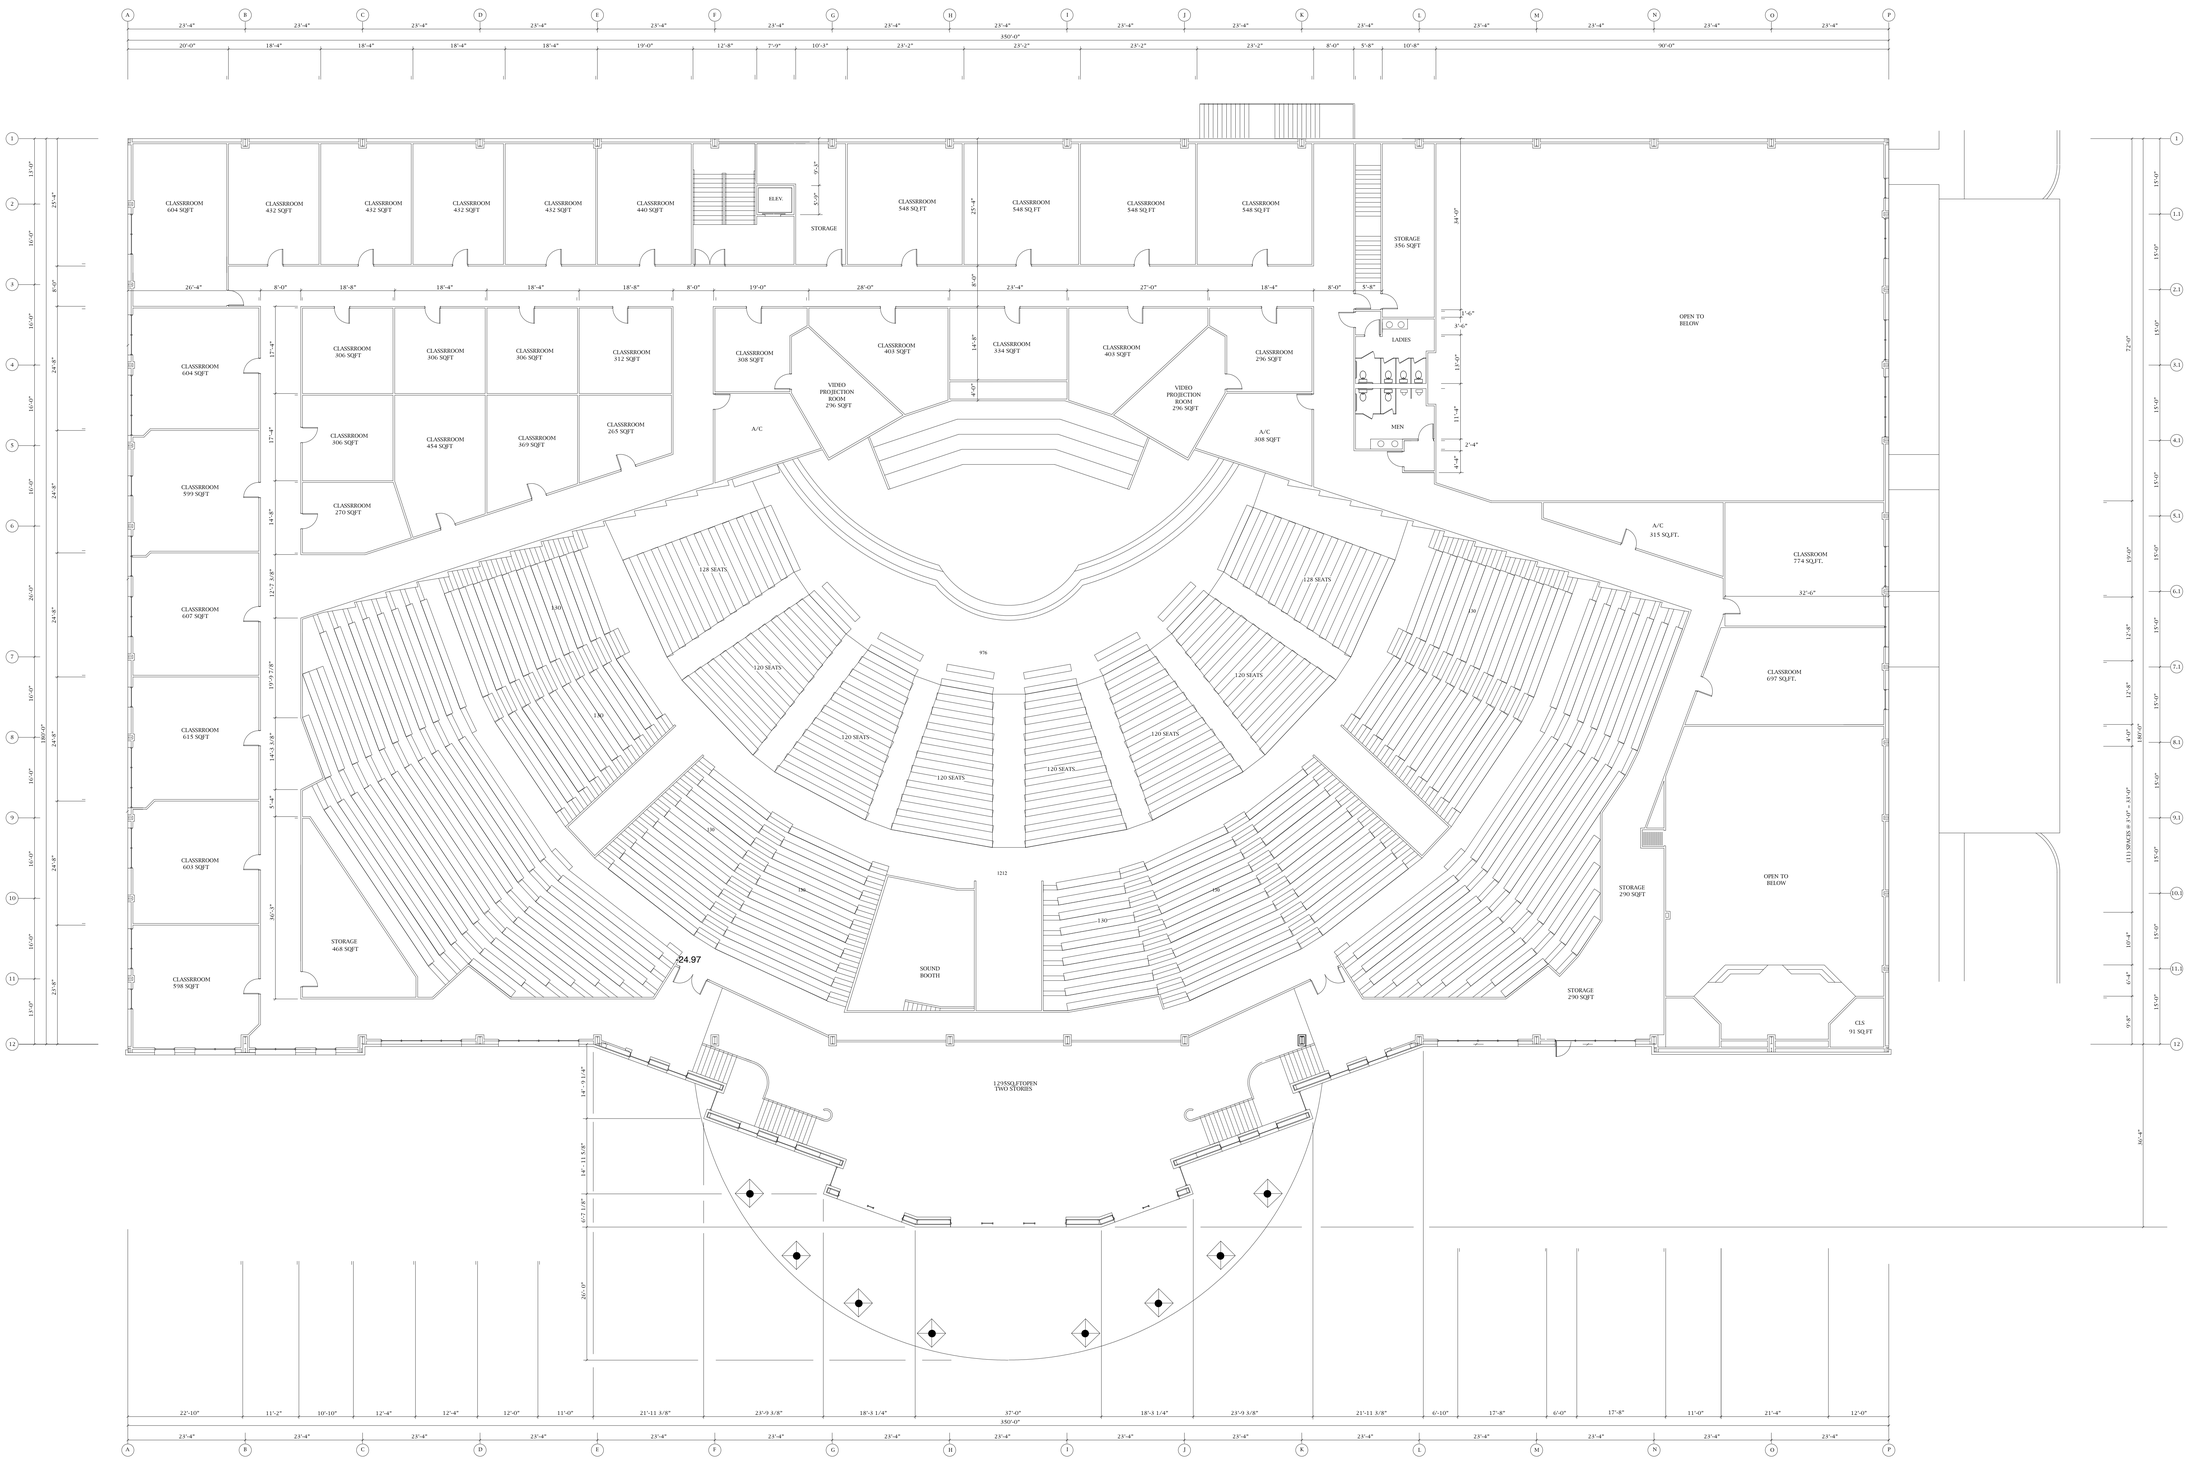

DRAWN BY : JBH

CHECHED BY : SGM

REVISIONS

DATE	TYPE

PROPOSED CHURCH FOR

NEW LIFE UPC

AUSTIN, TEXAS

DESIGN AND CONSULTING SERVICES

2612 EVERGREEN DR
PEARLAND, TEXAS 77581
281-660-8509

SECOND FLOOR PLAN

DATE : OCT. 17, 2008

SCALE : 3/32" = 1'-0"

SHEET

A-2

OF